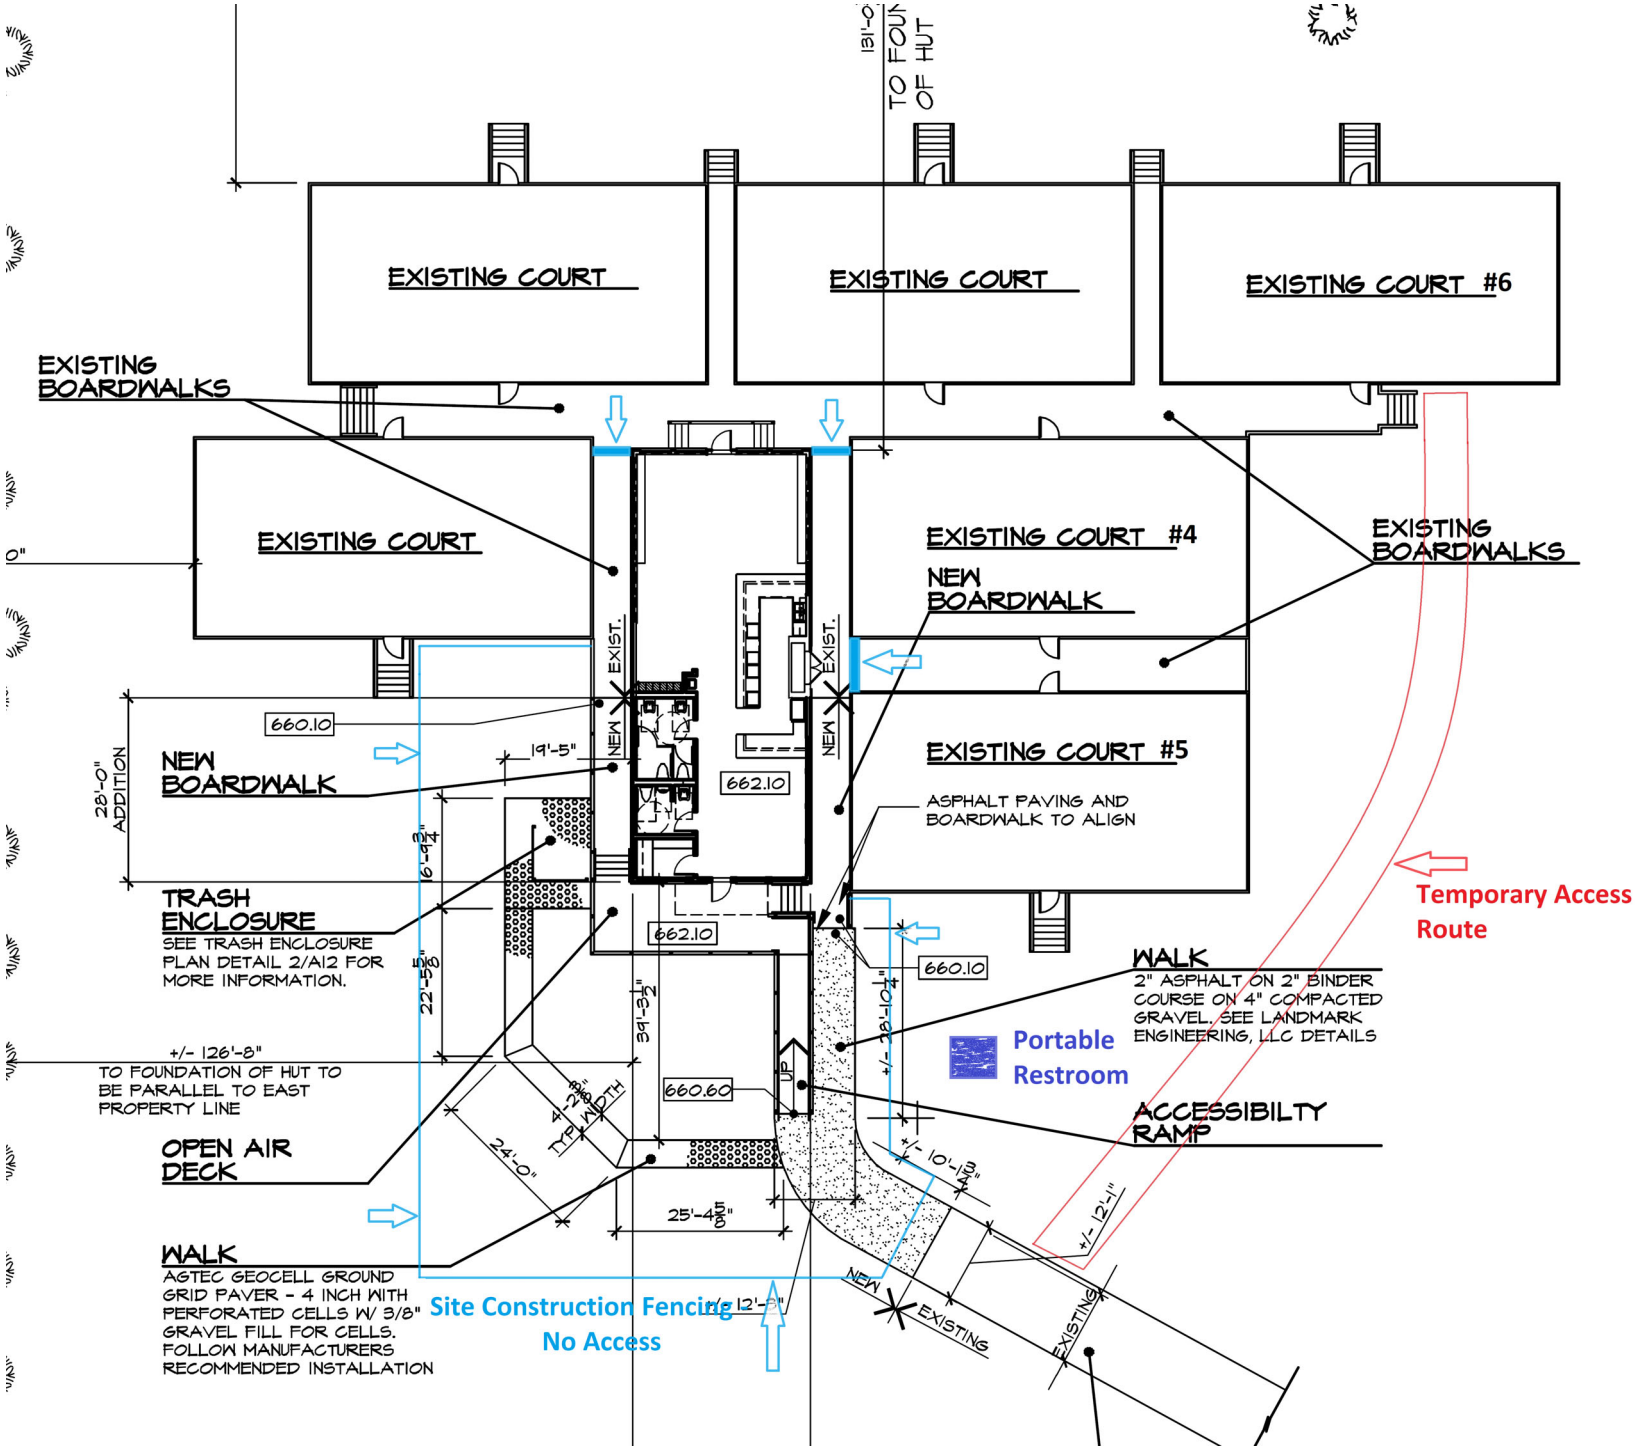
EXISTING COURT
EXISTING COURT
EXISTING COURT #6
EXISTING BOARDWALKS
EXISTING COURT
EXISTING COURT #4
NEW BOARDWALK
EXISTING BOARDWALKS
EXISTING COURT #5
ASPHALT PAVING AND BOARDWALK TO ALIGN
660.10
19'-5"
NEW BOARDWALK
28'-0" ADDITION
662.10
662.10
660.10
TRASH ENCLOSURE
SEE TRASH ENCLOSURE PLAN DETAIL 2/A12 FOR MORE INFORMATION.
+/- 126'-8"
TO FOUNDATION OF HUT TO BE PARALLEL TO EAST PROPERTY LINE
OPEN AIR DECK
24'-0"
25'-4 5/8"
660.60
UP
WALK
2" ASPHALT ON 2" BINDER COURSE ON 4" COMPACTED GRAVEL. SEE LANDMARK ENGINEERING, LLC DETAILS
Portable Restroom
ACCESSIBILTY RAMP
Temporary Access Route
WALK
AGTEC GEOCELL GROUND GRID PAVER - 4 INCH WITH PERFORATED CELLS W/ 3/8" GRAVEL FILL FOR CELLS. FOLLOW MANUFACTURERS RECOMMENDED INSTALLATION
Site Construction Fencing
No Access
NEW
EXISTING
EXISTING
EXIST.
NEW
EXIST.
NEW